SW1/4, SW1/4, SEC. 05, TWP. 26 N., RGE. 4 E., W.M.

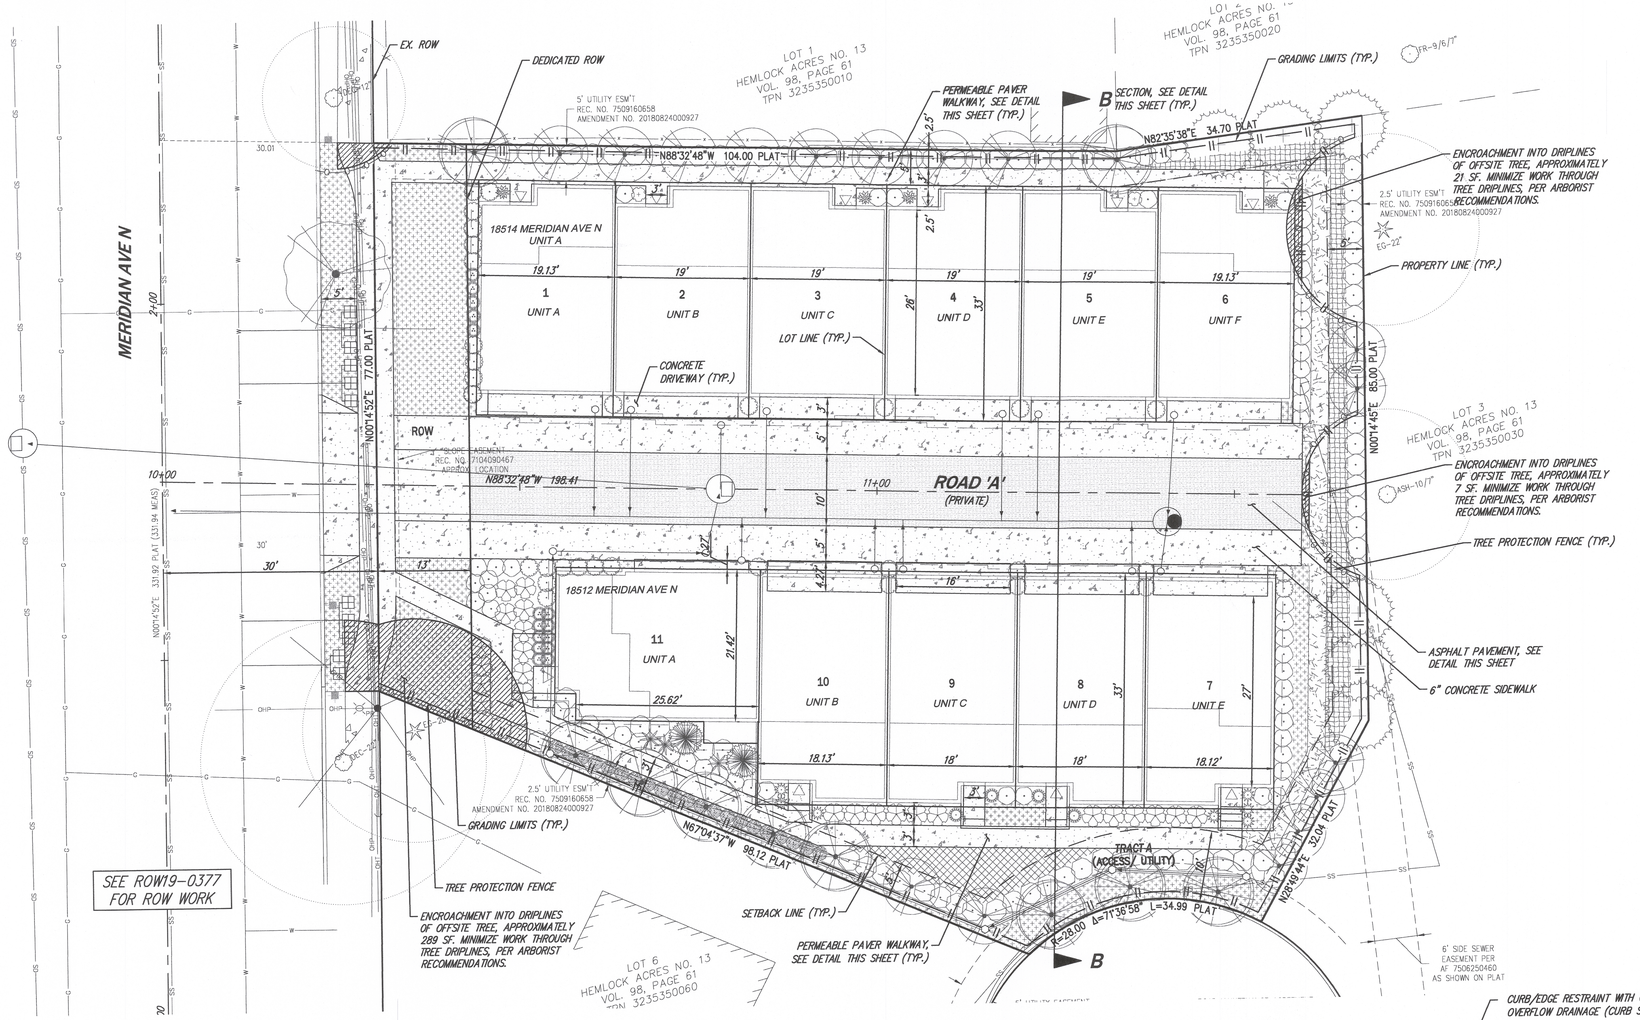

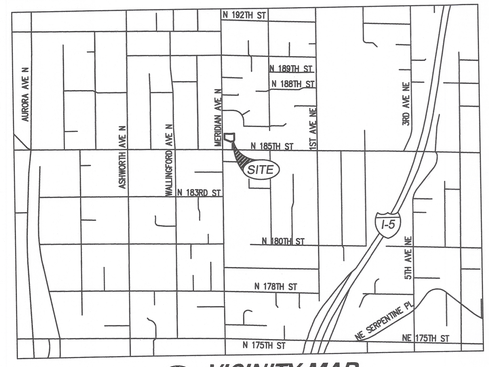

VICINITY MAP

SCALE 1" =1000'

LEGEND

- PROPERTY LINE
- SETBACK LINE
- LOT LINE

PARKING QUANTITIES

INTERNAL STALLS (GARAGES) 1 EA. X 11 UNITS = 11

TOTAL STALLS = 11

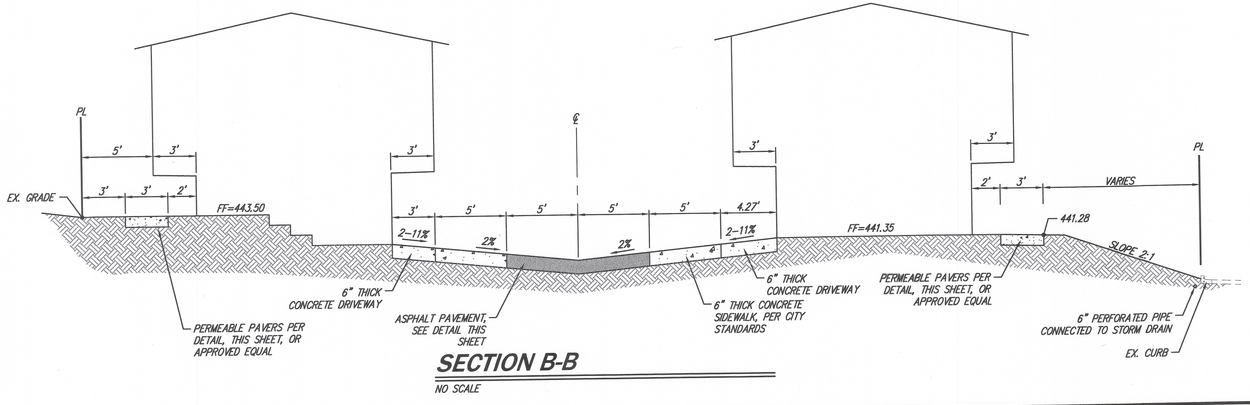

SECTION B-B

NO SCALE

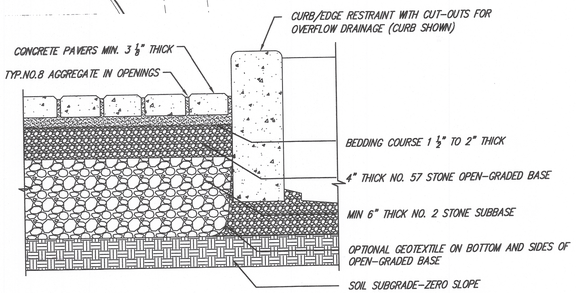

ECO-PRIORA PERMEABLE PAVER DETAIL

NO SCALE

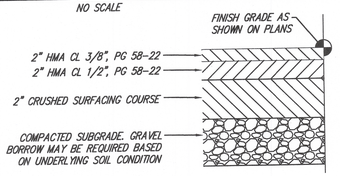

ASPHALT PAVEMENT

NO SCALE

SCALE: 1" = 10'

0 5 10 20

UNDERGROUND LOCATOR SERVICE
CALL BEFORE YOU DIG!
811

WORK WITHIN ROW WILL BE PERMITTED UNDER #ROW19-0377

DEV19-0376

NO.	REVISIONS	DATE
1	REVISION PER CITY COMMENTS	7/2/19
2	REVISION PER CITY COMMENTS	9/9/19
3	REVISION PER CITY COMMENTS	10/30/19

10-23-2019

CIVIL ENGINEERING
LANDSCAPE ARCHITECTURE
PLANNING
SURVEYING

CORE DESIGN

12100 NE 195th St, Suite 300 Bothell, Washington 98011 425.885.7877

SITE PLAN & DETAILS

18512 MERIDIAN COURT NORTH TOWNHOMES

BLUE FERN DEVELOPMENT, LLC

11232 120TH AVENUE NE, SUITE 204
KIRKLAND, WA 98033

DATE	SEE STAMP DATE	PROJECT MANAGER
DESIGNED	RUBY MOHAMMADI	
DRAWN	RUBY MOHAMMADI	
APPROVED	HOLLI H. HEAVIRN, P.E.	GARY SHARNBROICH, P.E.

SHEET C1.03

PROJECT NUMBER 18125

10/28/2019 12:45 PM J:\2018\18125\ENGINEERING\FINAL\SHEETS\CITY OF SHORELINE\C1.03.DWG