XREF LIST
Ltscale: 1
Resolved
X070T230
C206X240
C206N520
TBLK

INDEX OF SHEETS

SHEET		DESCRIPTION
	1	COVER SHEET
G1	2	SHEET PLAN LAYOUT AND INDEX
G2	3	PLAN SYMBOLS, ABBREVIATIONS, AND GENERAL NOTES
G3	4	STANDARD PLAN NOTES
G4	5	PROJECT SURVEY CONTROL
SCHEDULE A – PAN TERRA STORMWATER FACILTY		
A–D1	6	STORMWATER POND TESC AND SITE DEMOLITION
A–C1	7	STORMWATER FORCE MAIN PLAN & PROFILE
A–C2	8	STORMWATER FORCE MAIN PLAN & PROFILE
A–C3	9	STORMWATER FORCE MAIN PLAN & PROFILE
A–C4	10	STORMWATER POND GRADING
A–C5	11	STORMWATER POND DRAINAGE PLAN
A–C6	12	STORMWATER POND SECTIONS
A–C7	13	DETAILS
A–C8	14	DETAILS
A–C9	15	DETAILS
A–C10	16	DETAILS
A–L1	17	LANDSCAPE PLAN AND SCHEDULE
A–L2	18	LANDSCAPE DETAILS
SCHEDULE B – HAPPY VALLEY CONVEYANCE IMPROVEMENTS		
B–C1	19	PLAN & PROFILE
B–C2	20	DETAILS

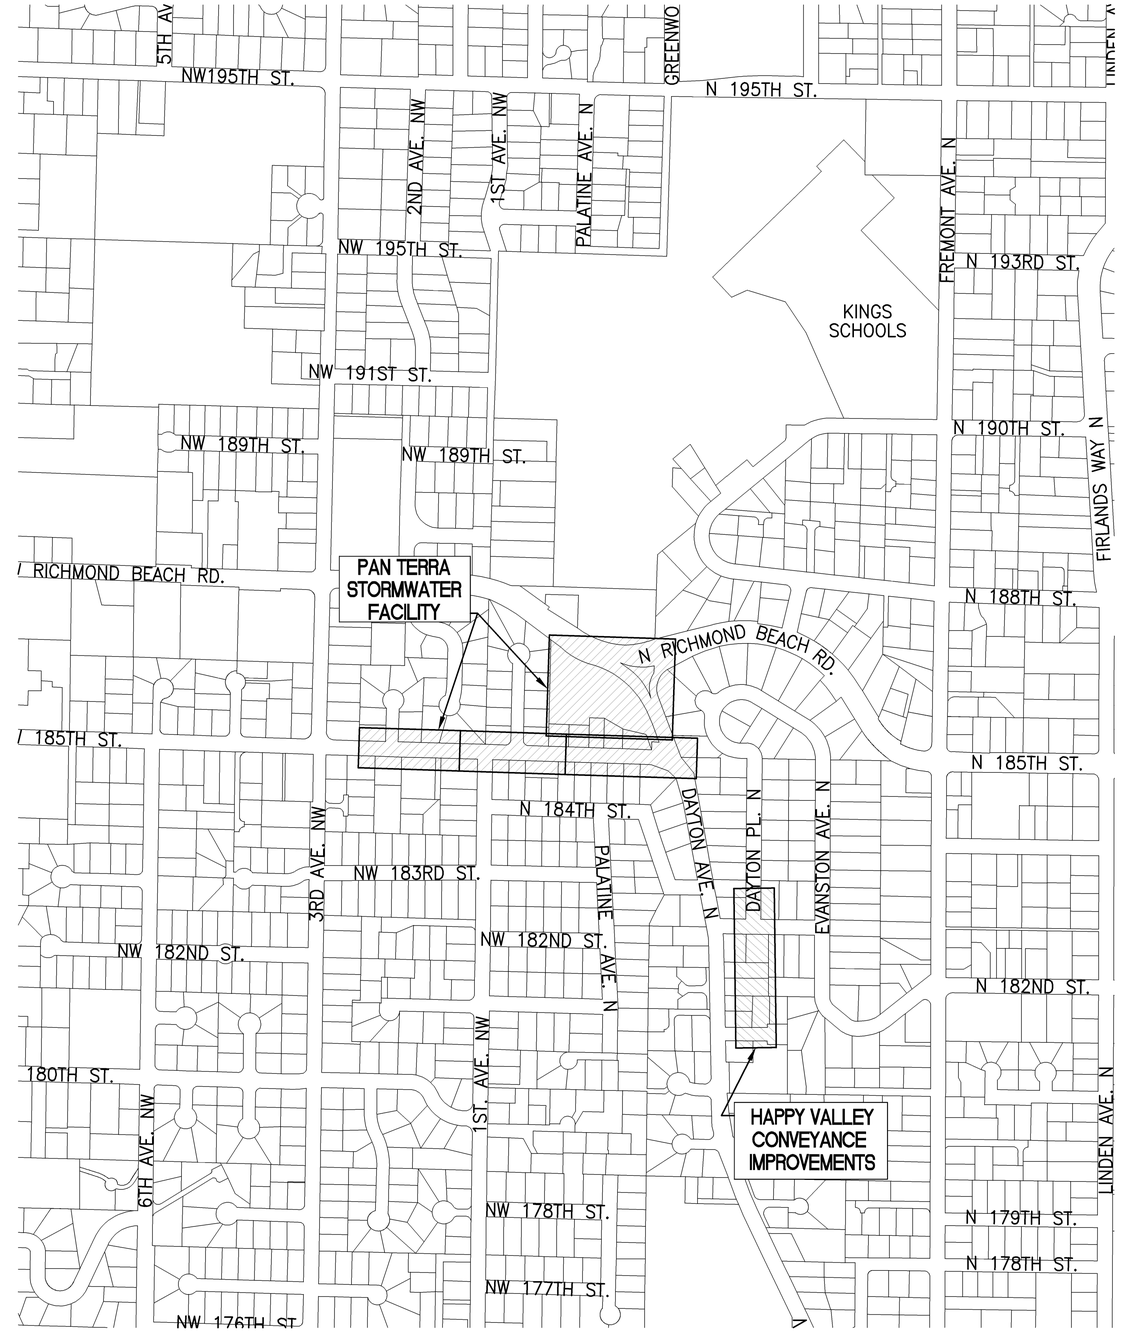

SHEET PLAN LAYOUT MAP

SCALE: 1"=300'

CALL BEFORE YOU DIG
1–800–424–5555

NO.	DATE	BY	Checked & Approval	REVISIONS

RUSSELL W GASTON
STATE OF WASHINGTON
31208
REGISTERED
PROFESSIONAL ENGINEER

EXPIRES:

CITY OF SHORELINE

City of Shoreline
17544 Midvale Ave. N
Suite 100
Shoreline, WA 98133
(206) 546–1700

Pan Terra Stormwater

Facility Improvements, Schedule A
Shoreline King County, Washington

SHEET PLAN LAYOUT AND INDEX

otak Incorporated

10230 NE POINTS Dr. #400
Kirkland, Washington 98033
Phone: (425) 822–4446
FAX: (425) 827–9577
Internet: WWW.Otak.COM

30206
Project No.

G1
Drawing No.

Sheet 2 of 20

Plotted: Apr 23, 2008 – 2:06pm michelley K:\project\30200\30206B\Dwg\PanTerra\G1.dwg Layout Name: Layout1